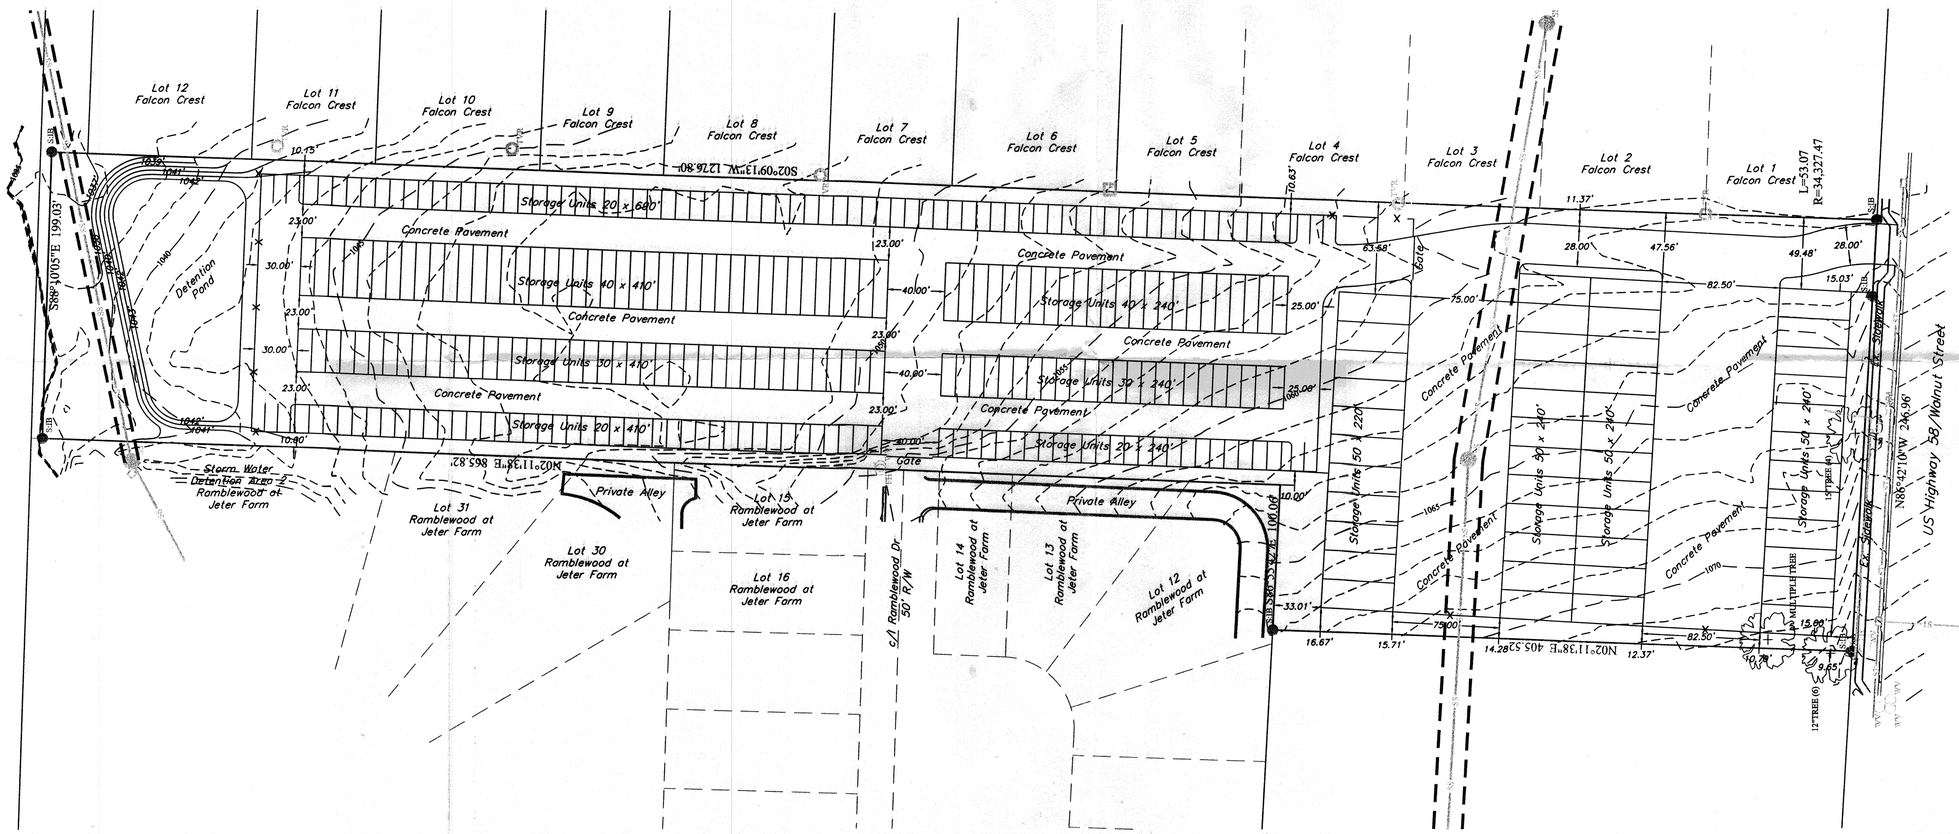

ENGINEERING SOLUTIONS
ENGINEERING & SURVEYING
50 SE 30TH STREET
LEE'S SUMMIT, MO 64082
P:(816) 623-9888 F:(816)623-9849

Professional Registration
Missouri
Engineering 2005002186-D
Surveying 2005008319-D
Kansas
Engineering E-1695
Surveying LS-218
Oklahoma
Engineering 6254
Nebraska
Engineering CA2821

Raymore Storage Center
308 E. Walnut Street
RAYMORE, CASS COUNTY, MISSOURI

Project: Raymore Mini Storage
Issue Date: June 2017

SITE PLAN
Construction Plans for:
RAYMORE STORAGE CENTER
Raymore, Cass County, Missouri

Matthew J. Schlicht
MO PE 2006019708
KS PE 19071
OK PE 25226
NE PE E-14335

REVISIONS

C.100